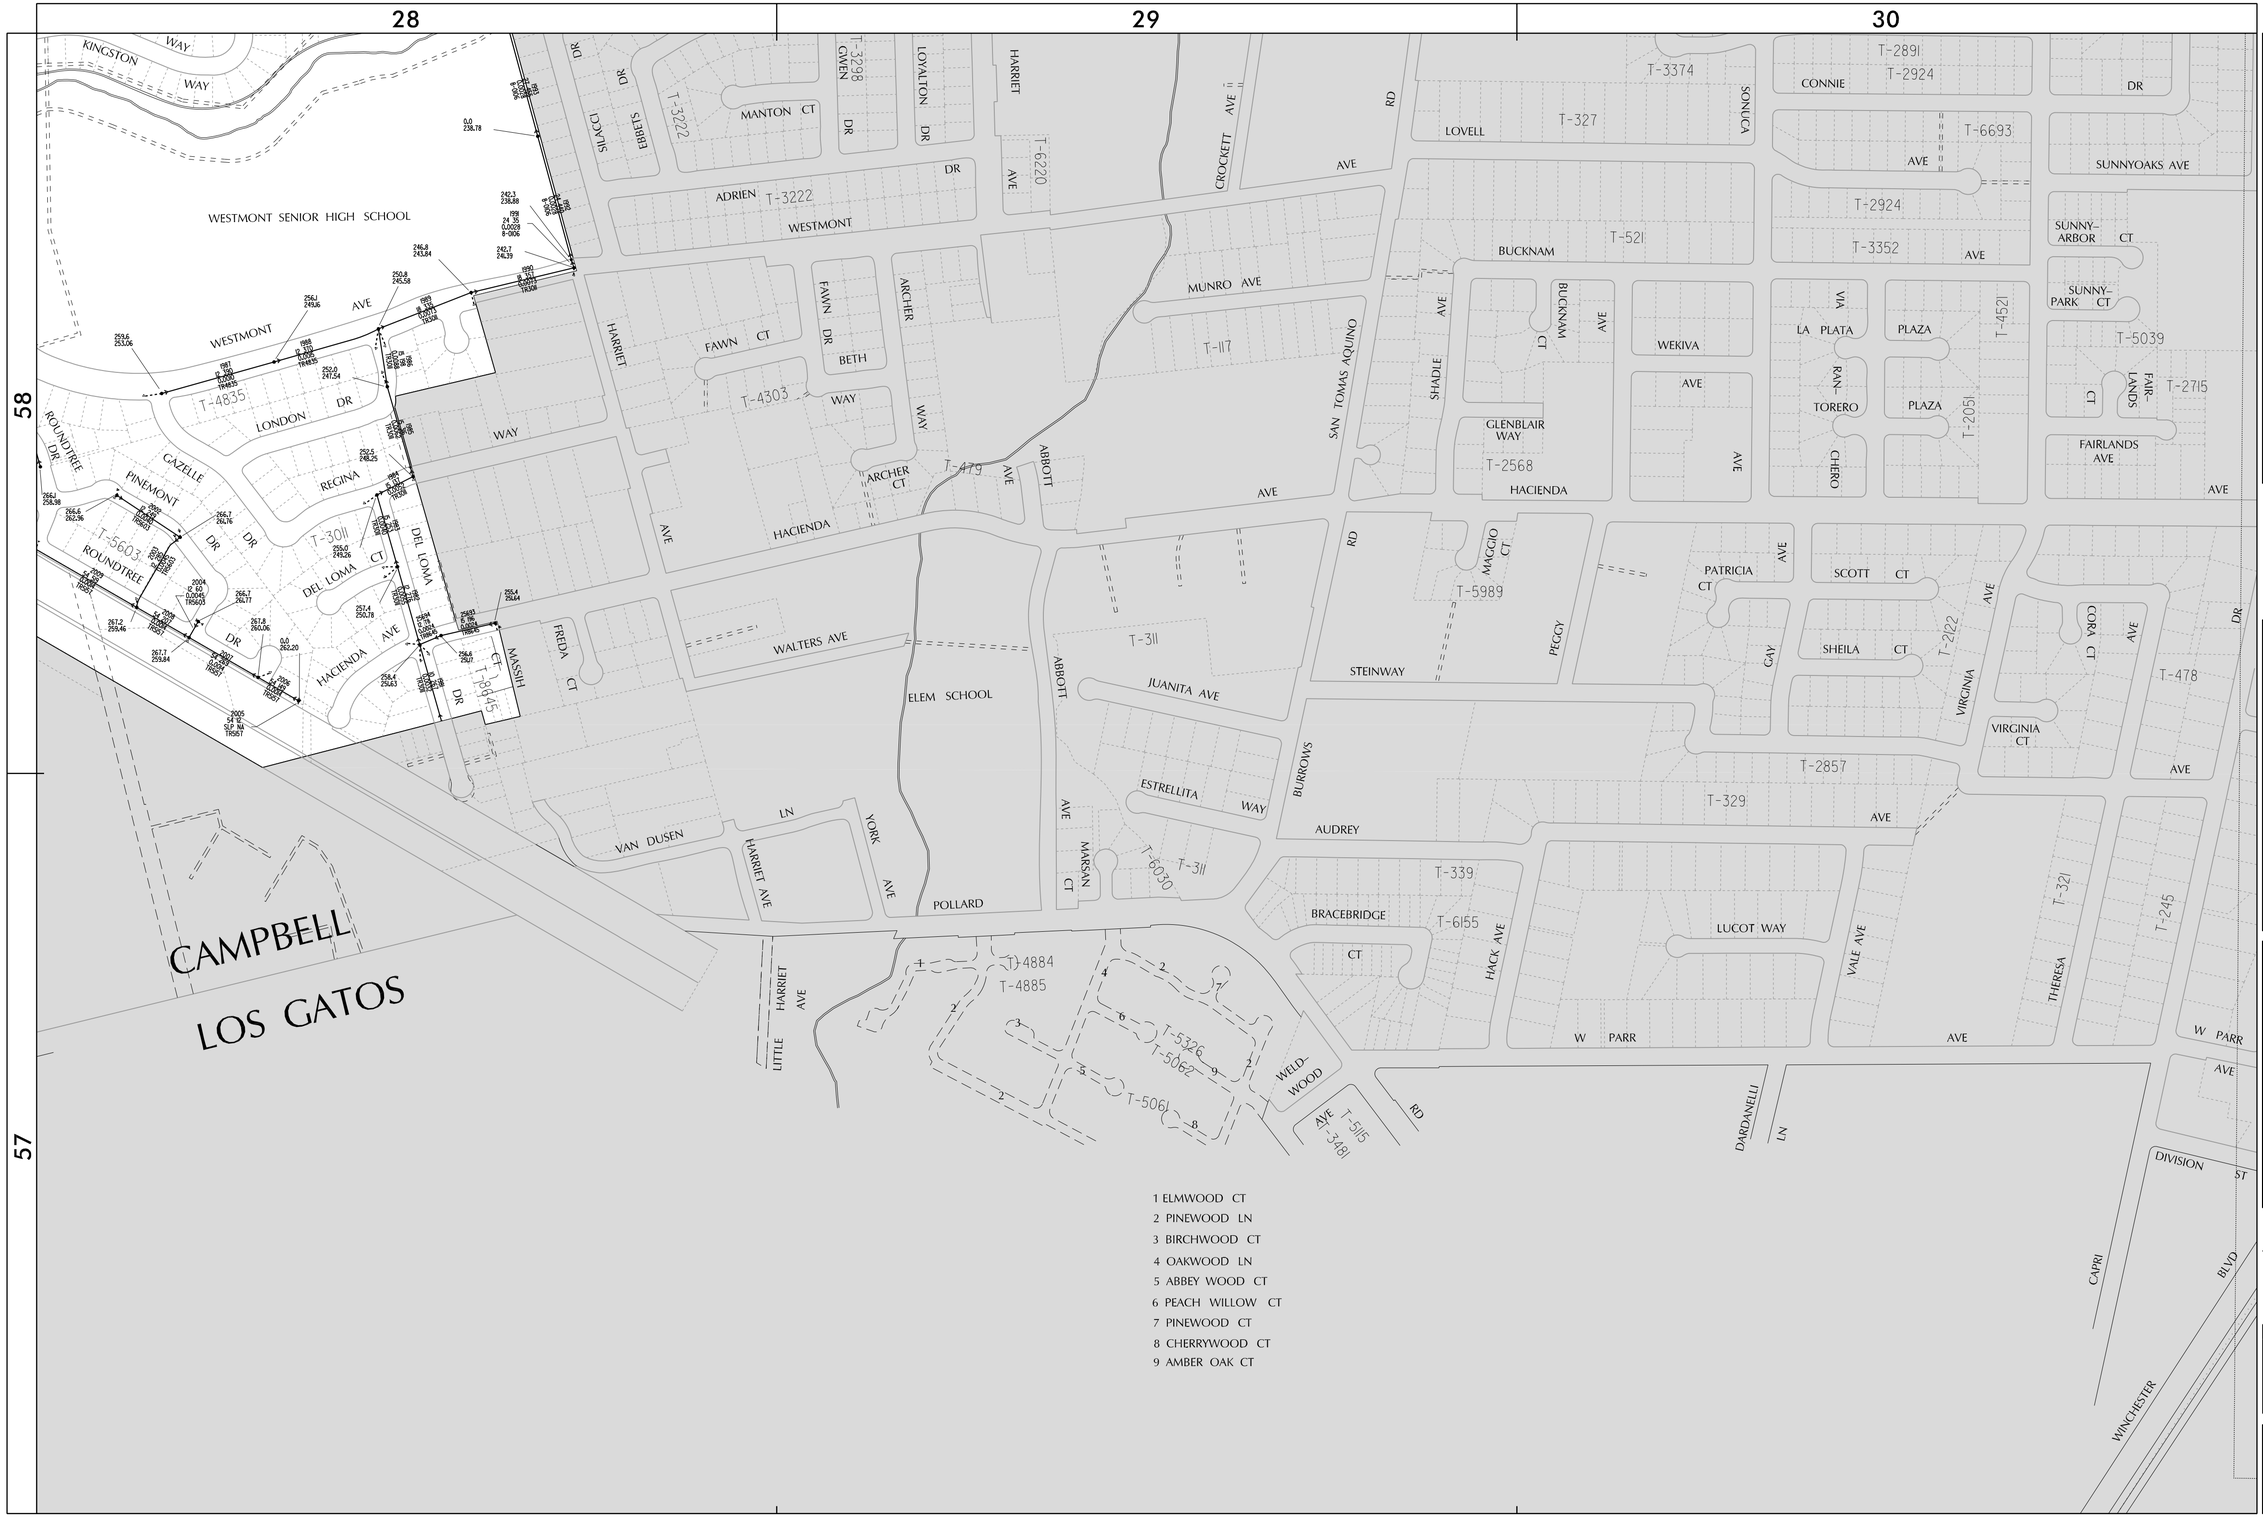

1 ELMWOOD CT
2 PINEWOOD LN
3 BIRCHWOOD CT
4 OAKWOOD LN
5 ABBEY WOOD CT
6 PEACH WILLOW CT
7 PINEWOOD CT
8 CHERRYWOOD CT
9 AMBER OAK CT

STORM DRAIN SYSTEM

THIS MAP IS FOR INFORMATION ONLY AND SHOULD NOT BE USED FOR DESIGN PURPOSES. THE CITY DOES NOT GUARANTEE THE ACCURACY OR THE CURRENCY OF THE INFORMATION. DESIGN INFORMATION SHOULD BE OBTAINED FROM THE DEPARTMENT OF PUBLIC WORKS. A PERMIT IS REQUIRED FOR EXCAVATING IN THE CITY RIGHT-OF-WAY, AND FOR STORM DRAIN CONNECTIONS.

CITY OF SAN JOSE
CAPITAL OF SILICON VALLEY

CITY OF SAN JOSE
DEPARTMENT OF PUBLIC WORKS
KATY ALLEN, DIRECTOR
PROFESSIONAL ENGINEERS, CONSTRUCTION & ENGINEERING SERVICES DIVISION

SCALE: 1" = 300'
REVISION DATE: 08/01/2009
COPYRIGHT © CITY OF SAN JOSE, 2009

LOCATION MAP

112A	112B	113A
112C		113C
		127A

SHEET NUMBER
112D