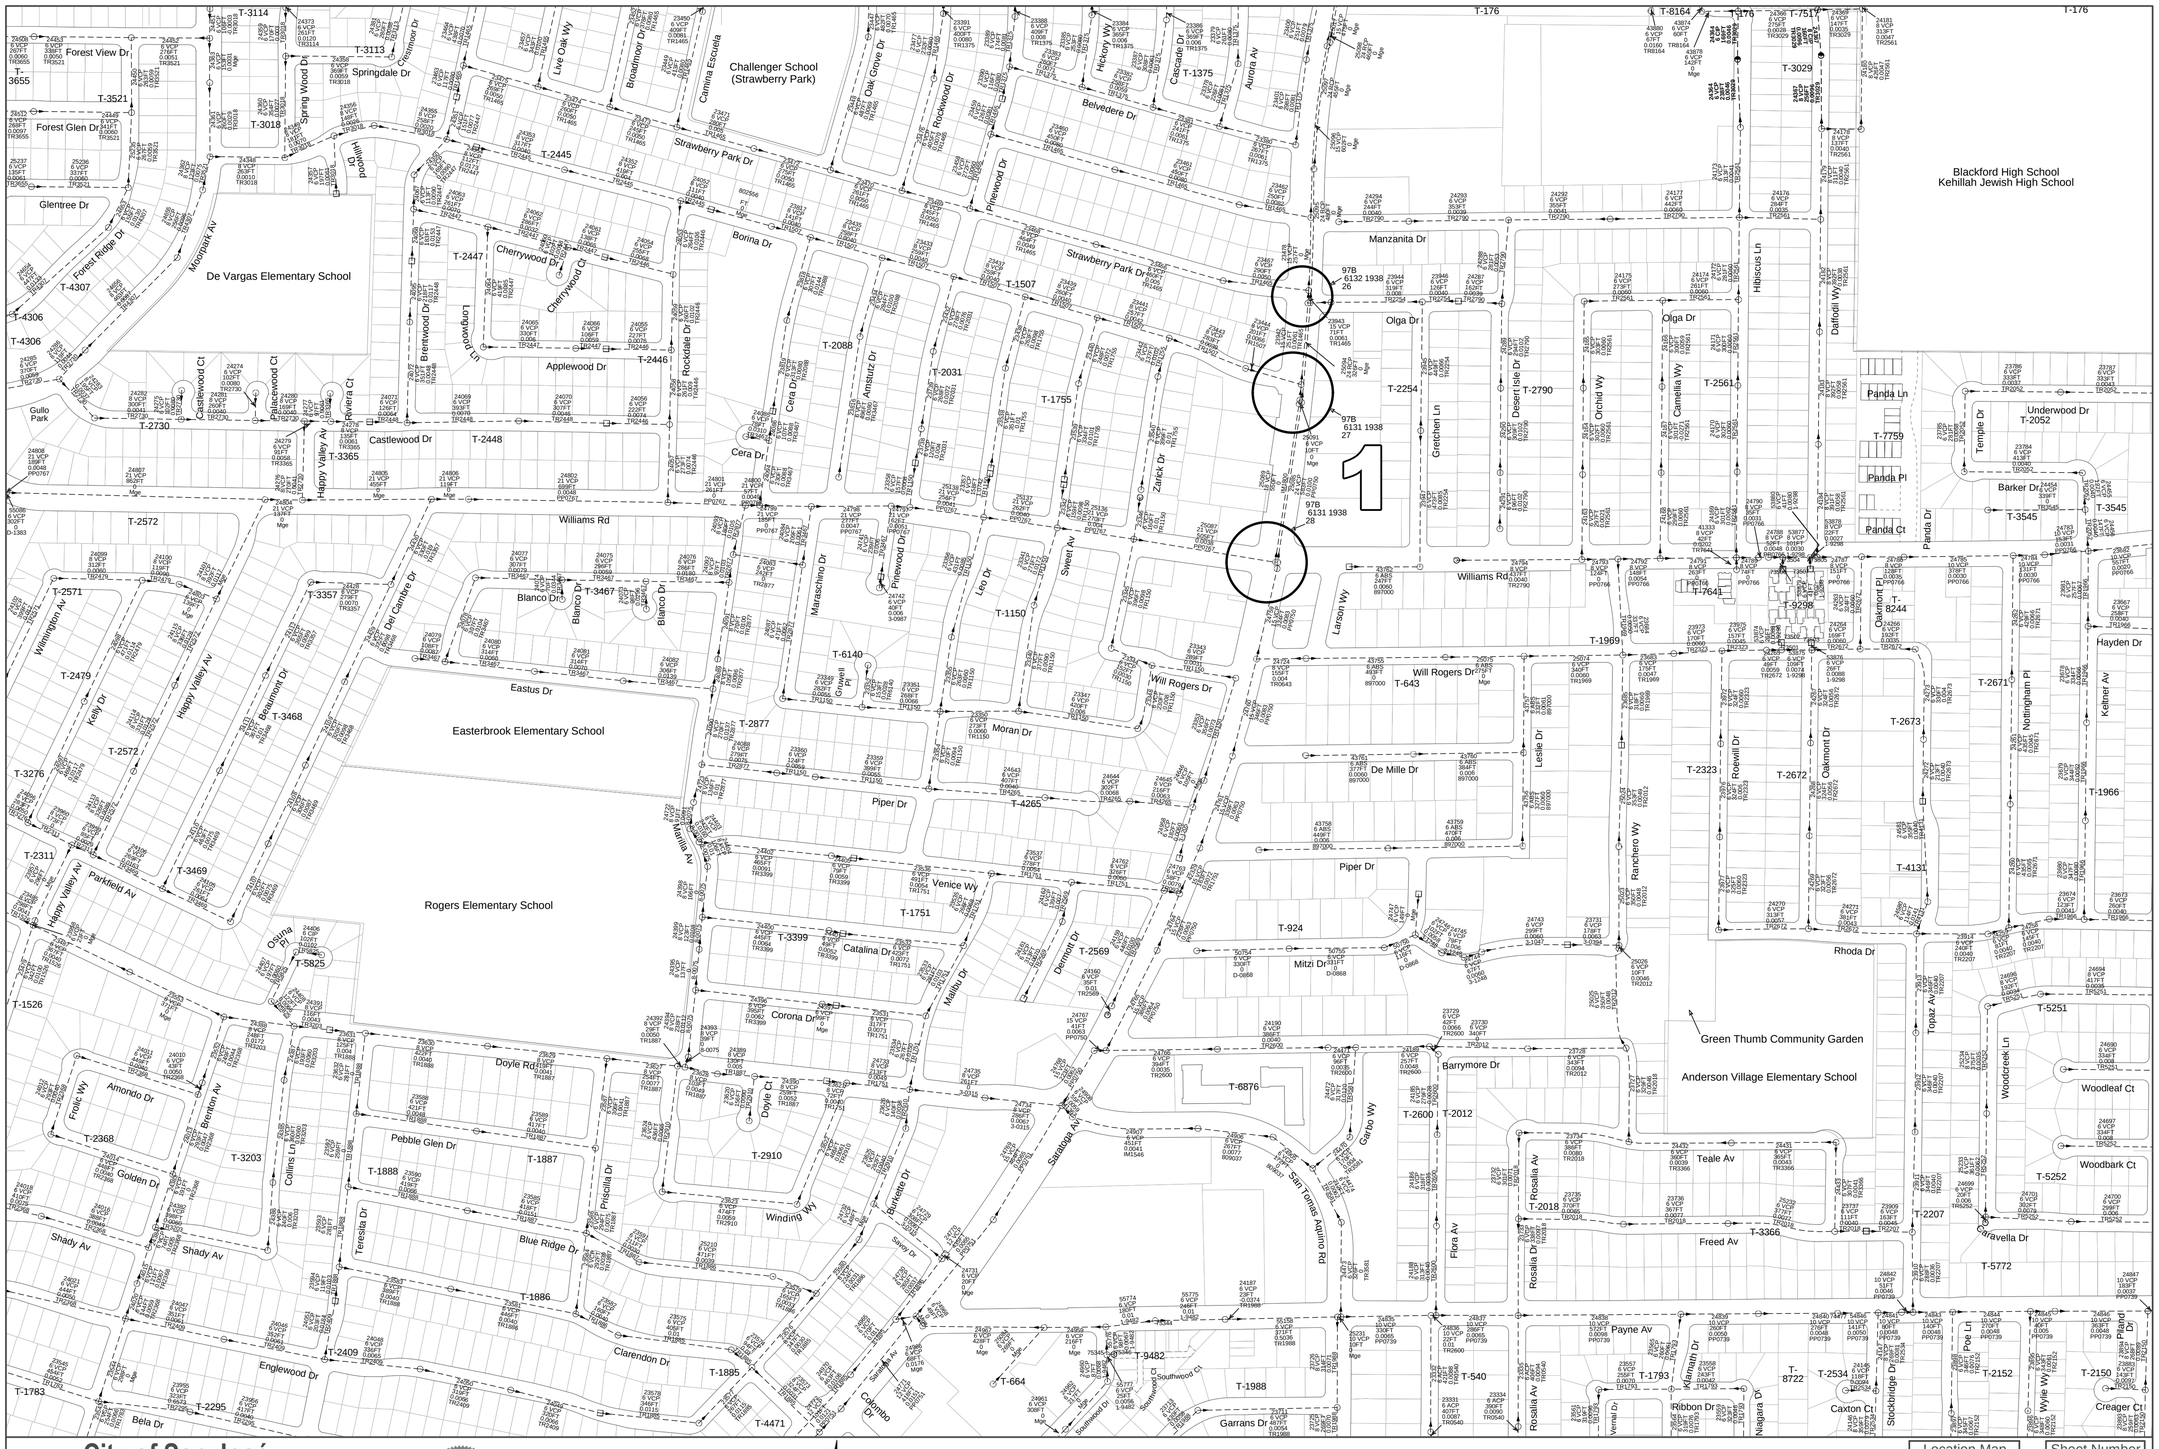

City of San José
Department of Public Works
Katy Allen, Director
Created By: GIS/Infrastructure Section, Engineering Services Division

CITY OF SAN JOSE
CAPITAL OF SILICON VALLEY

100 0 100 200 300
Feet
1:3600 and 1" = 300'
For Reference Only

SANITARY SEWER SYSTEM

Last Revised: 10/26/2010

Location Map		
81C	81D	82C
97A	97B	98A
97C	97D	98C

Sheet Number
97 B

The City does not guarantee the accuracy or currency of the information on this map page. Design information should be obtained from the Department of Public Works. A permit is required for excavating in the city right-of-way and for sanitary sewer connections.