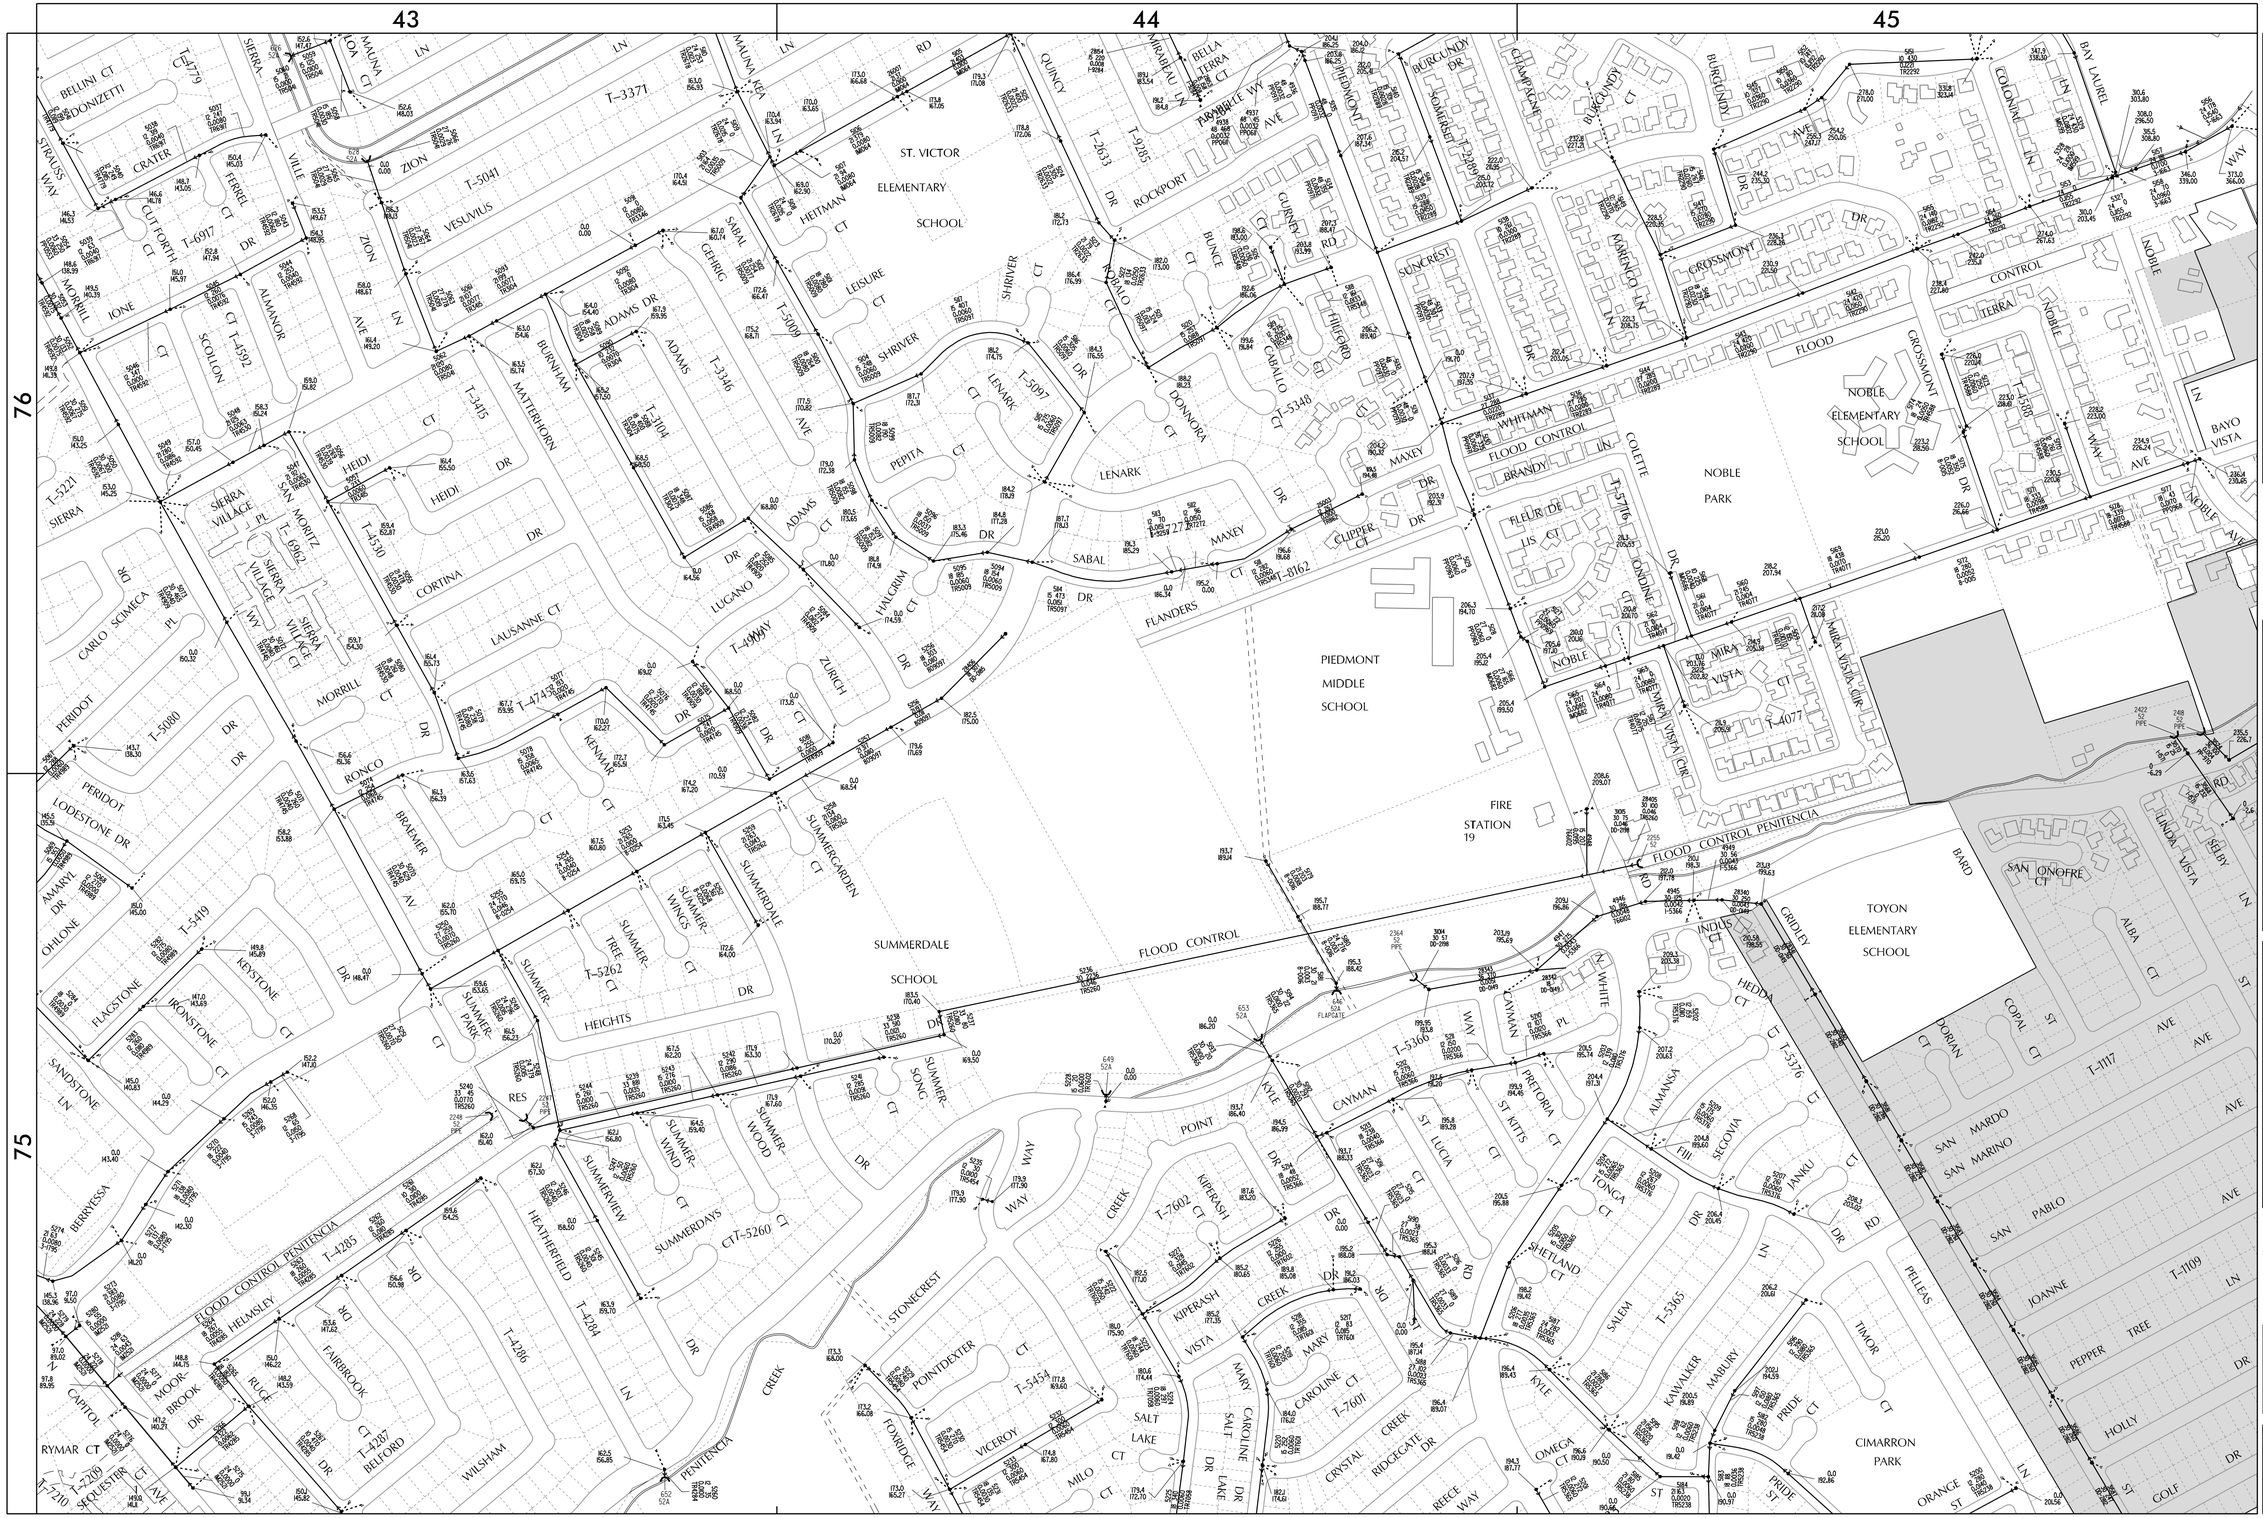


# STORM DRAIN SYSTEM

THIS MAP IS FOR INFORMATION ONLY AND SHOULD NOT BE USED FOR DESIGN PURPOSES. THE CITY DOES NOT GUARANTEE THE ACCURACY OR THE CURRENCY OF THE INFORMATION. DESIGN INFORMATION SHOULD BE OBTAINED FROM THE DEPARTMENT OF PUBLIC WORKS. A PERMIT IS REQUIRED FOR EXCAVATING IN THE CITY RIGHT-OF-WAY, AND FOR STORM DRAIN CONNECTIONS.

CITY OF SAN JOSE
CAPITAL OF SILICON VALLEY

**CITY OF SAN JOSE**
**DEPARTMENT OF PUBLIC WORKS**
KATY ALLEN, DIRECTOR
PROGRAMS MANAGEMENT, CONSTRUCTION ENGINEERING SERVICES DIVISION

SCALE: 1" = 300'

REVISION DATE: 08/01/2009

COPYRIGHT © CITY OF SAN JOSE, 2009

LOCATION MAP

| | | |
|---|---|---|
| 36D | 37C | 37D |
| 51B | | 52B |
| 51D | 52C | 52D |

SHEET NUMBER

**52A**