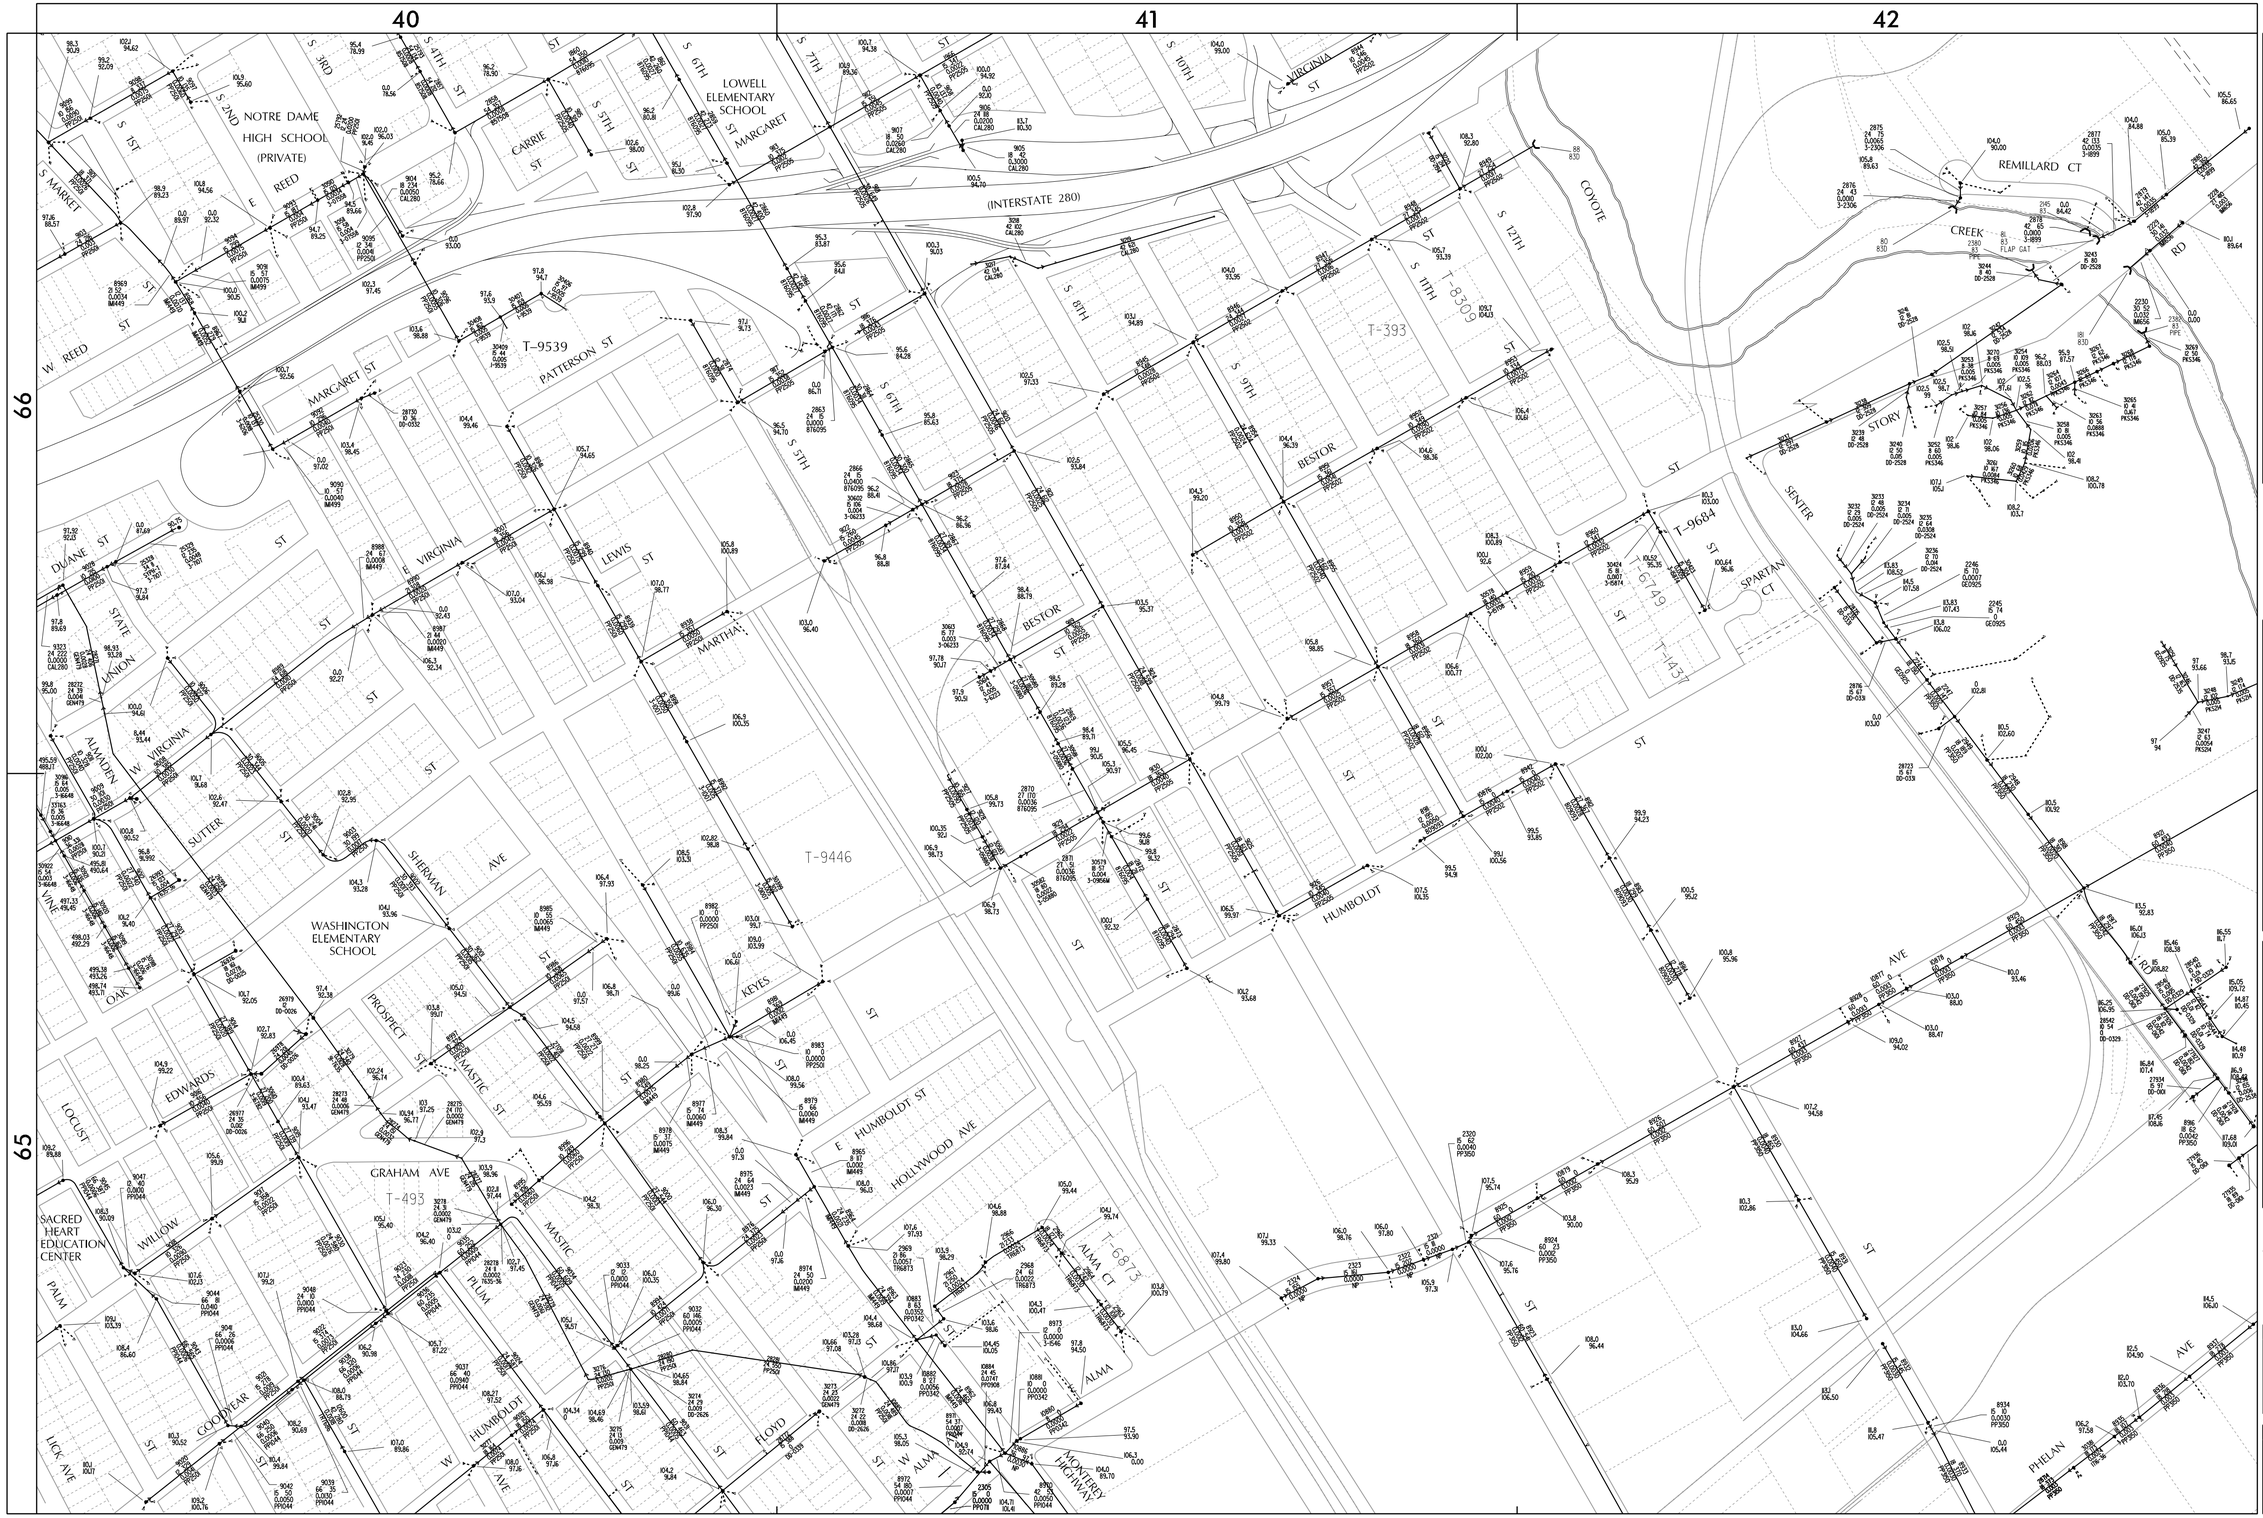

STORM DRAIN SYSTEM

THIS MAP IS FOR INFORMATION ONLY AND SHOULD NOT BE USED FOR DESIGN PURPOSES. THE CITY DOES NOT GUARANTEE THE ACCURACY OR THE CURRENCY OF THE INFORMATION. DESIGN INFORMATION SHOULD BE OBTAINED FROM THE DEPARTMENT OF PUBLIC WORKS. A PERMIT IS REQUIRED FOR EXCAVATING IN THE CITY RIGHT-OF-WAY, AND FOR STORM DRAIN CONNECTIONS.

CITY OF SAN JOSE
CAPITAL OF SILICON VALLEY

CITY OF SAN JOSE
DEPARTMENT OF PUBLIC WORKS
KATY ALLEN, DIRECTOR
PROGRAMS, PLANNING AND CONSTRUCTION ENGINEERING, SERVICES DIVISION

SCALE: 1" = 300'

REVISION DATE: 08/01/2009

COPYRIGHT © CITY OF SAN JOSE, 2009

LOCATION MAP

83A	83B	84A
83C		84C
99A	99B	100A

SHEET NUMBER

83D