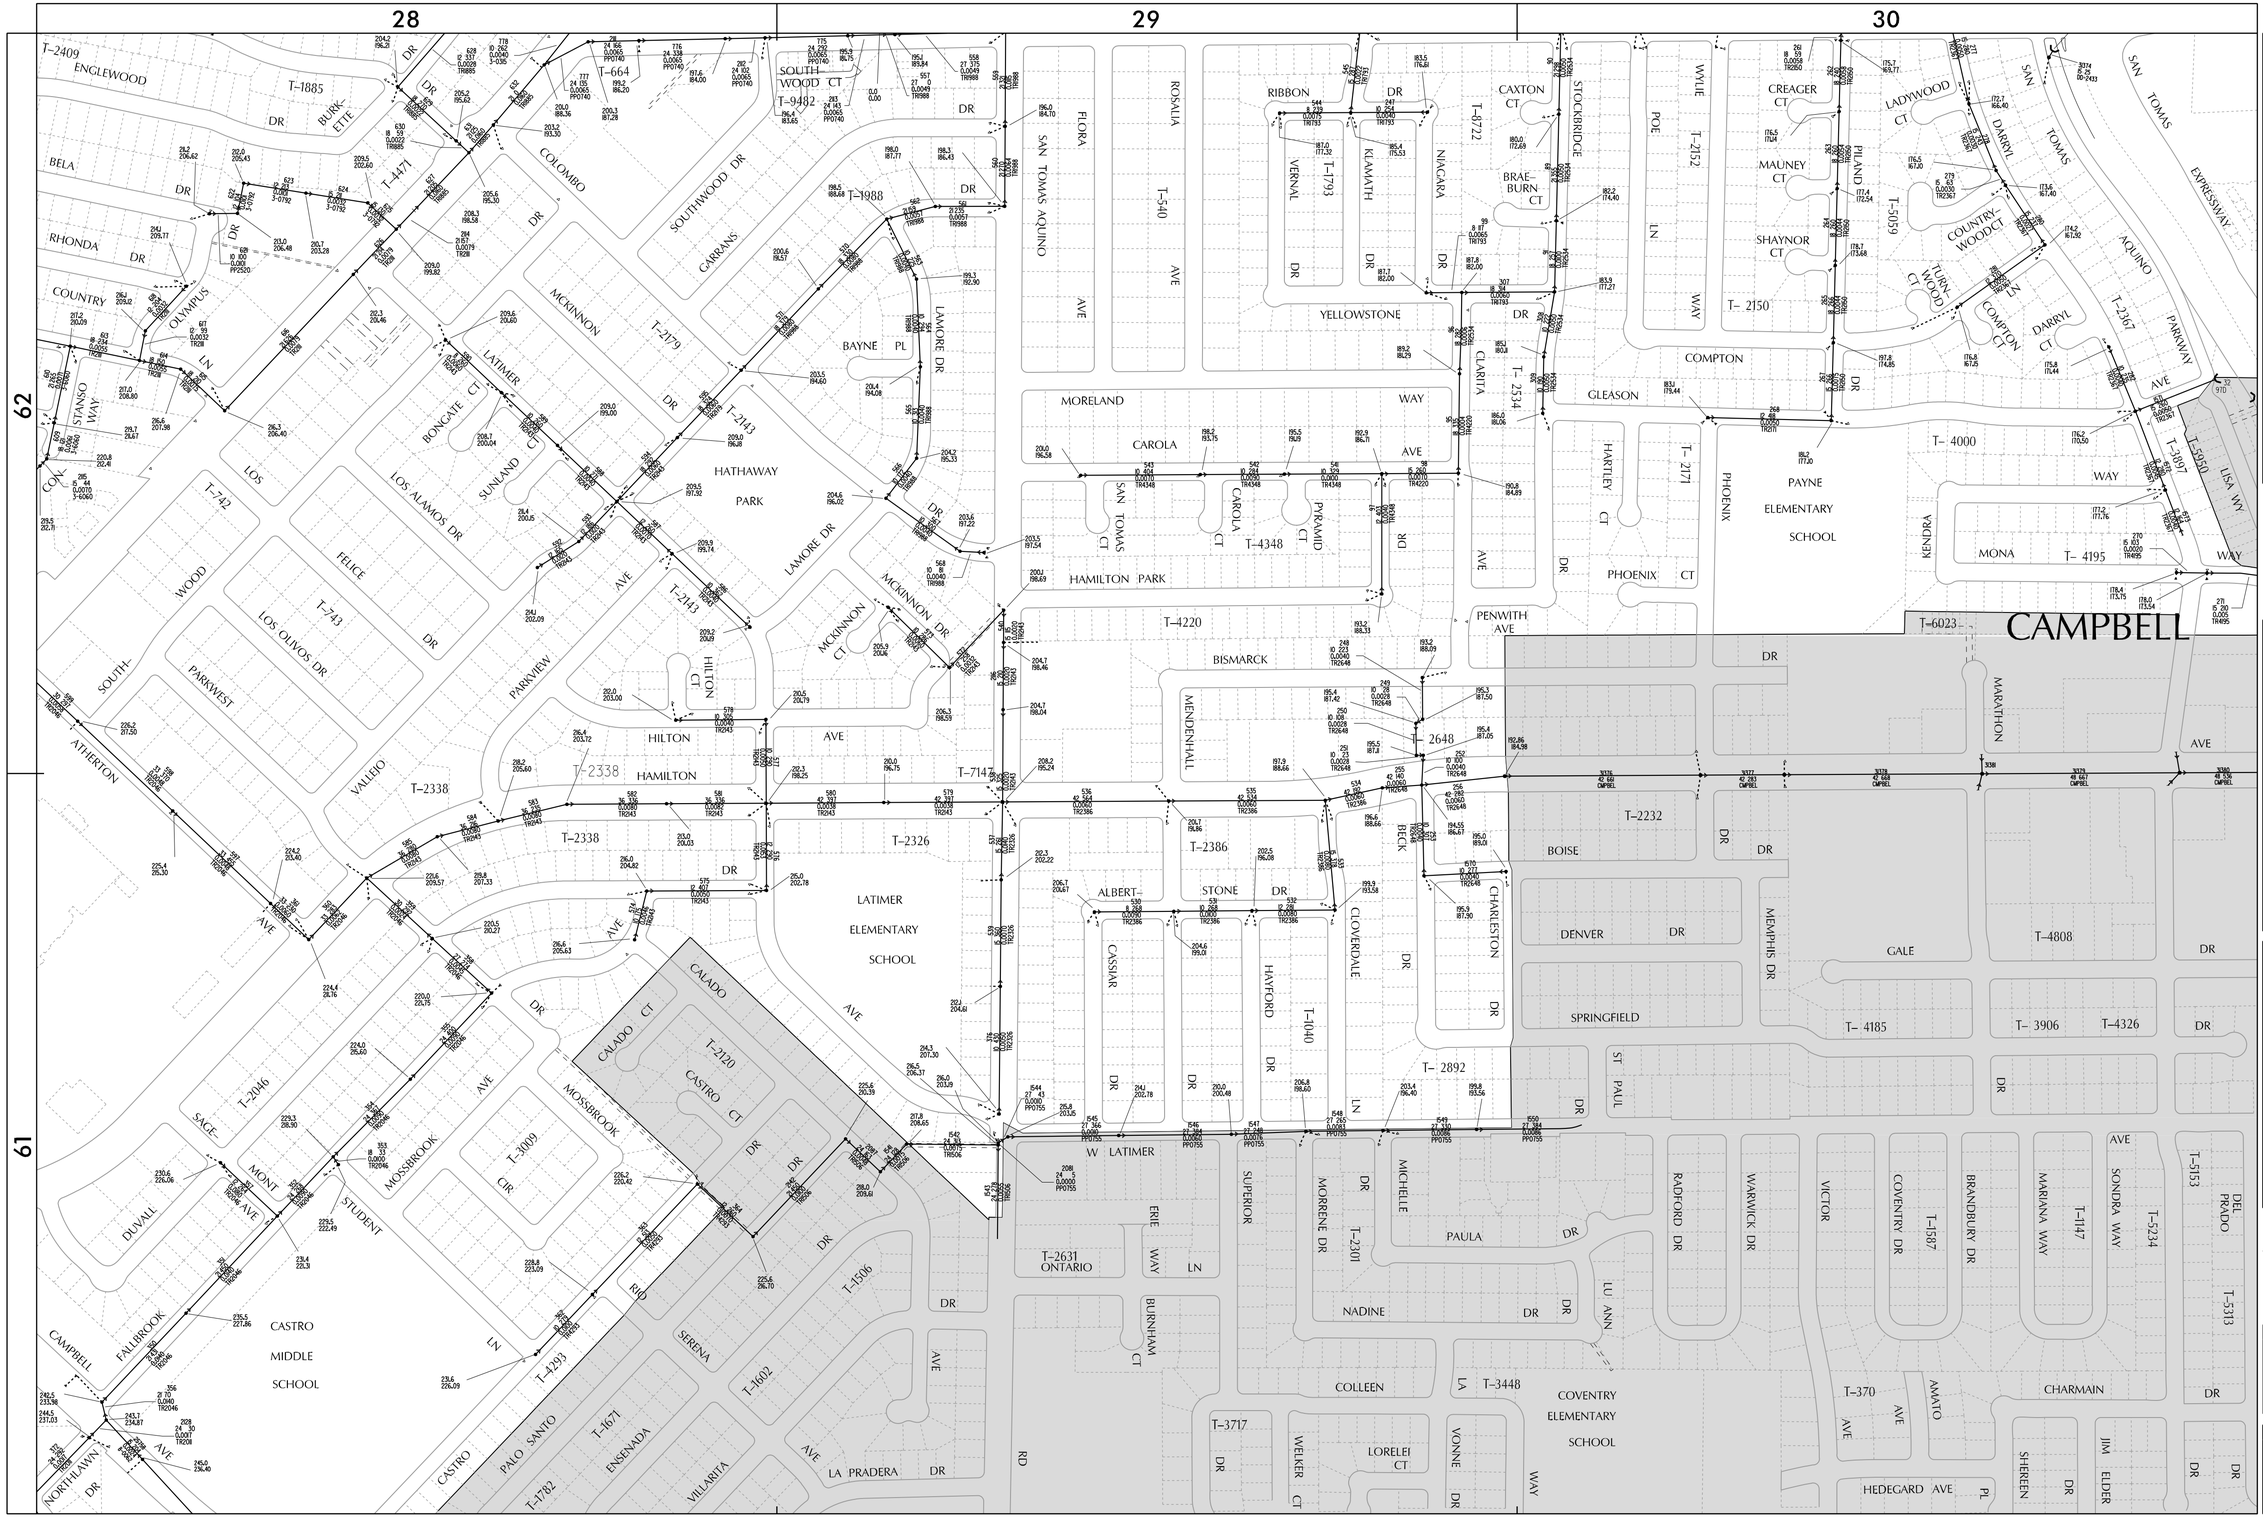

STORM DRAIN SYSTEM

THIS MAP IS FOR INFORMATION ONLY AND SHOULD NOT BE USED FOR DESIGN PURPOSES. THE CITY DOES NOT GUARANTEE THE ACCURACY OR THE CURRENCY OF THE INFORMATION. DESIGN INFORMATION SHOULD BE OBTAINED FROM THE DEPARTMENT OF PUBLIC WORKS. A PERMIT IS REQUIRED FOR EXCAVATING IN THE CITY RIGHT-OF-WAY, AND FOR STORM DRAIN CONNECTIONS.

CITY OF SAN JOSE
CAPITAL OF SILICON VALLEY

CITY OF SAN JOSE
DEPARTMENT OF PUBLIC WORKS
KATY ALLEN, DIRECTOR
PRODUCED BY PUBLIC WORKS CONSTRUCTION ENGINEERING SERVICES DIVISION

SCALE: 1" = 300'
REVISION DATE: 08/01/2009
COPYRIGHT © CITY OF SAN JOSE, 2009

LOCATION MAP

97A	97B	98A
97C		98C
112A	112B	113A

SHEET NUMBER
97D