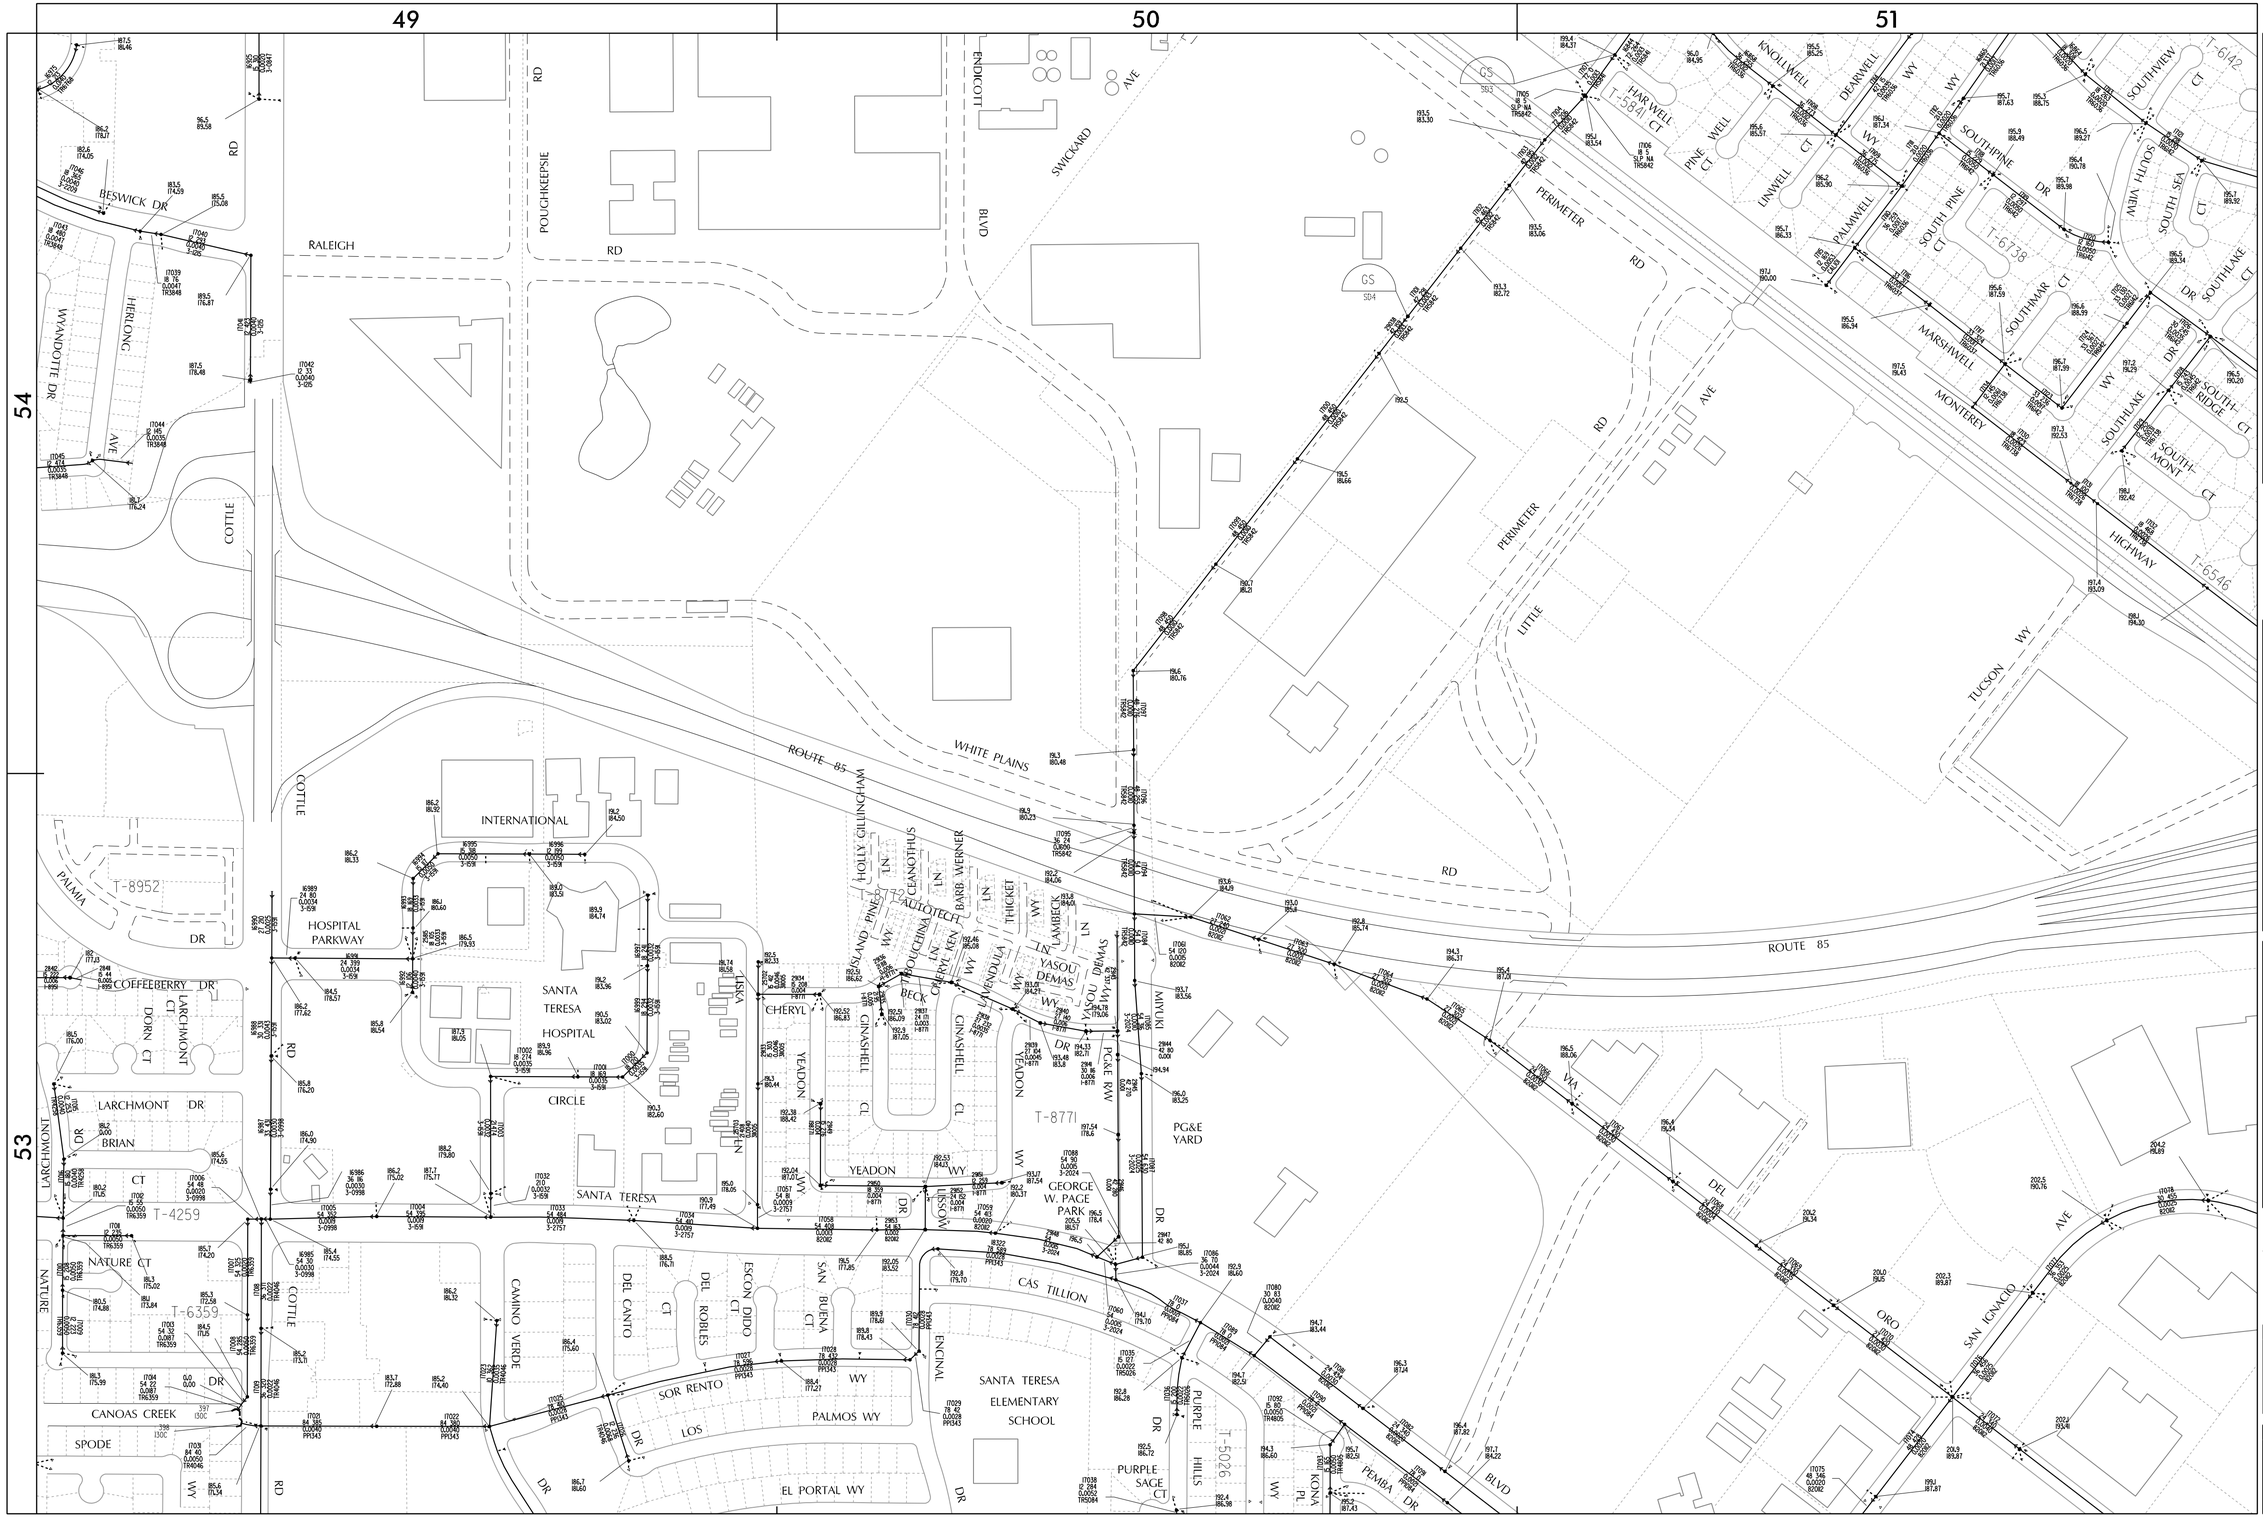

STORM DRAIN SYSTEM

THIS MAP IS FOR INFORMATION ONLY AND SHOULD NOT BE USED FOR DESIGN PURPOSES. THE CITY DOES NOT GUARANTEE THE ACCURACY OR THE CURRENCY OF THE INFORMATION. DESIGN INFORMATION SHOULD BE OBTAINED FROM THE DEPARTMENT OF PUBLIC WORKS A PERMIT IS REQUIRED FOR EXCAVATING IN THE CITY RIGHT-OF-WAY, AND FOR STORM DRAIN CONNECTIONS.

CITY OF SAN JOSE
CAPITAL OF SILICON VALLEY

CITY OF SAN JOSE
DEPARTMENT OF PUBLIC WORKS
KATY ALLEN, DIRECTOR
PROGRAMS MANAGEMENT SECTION
ENGINEERING SERVICES DIVISION

SCALE: 1" = 300'
REVISION DATE: 08/01/2009
COPYRIGHT © CITY OF SAN JOSE, 2009

LOCATION MAP

129B	130A	130B
129D		130D
142B	143A	143B

SHEET NUMBER
130C