PRELIMINARY
NOT FOR CONSTRUCTION

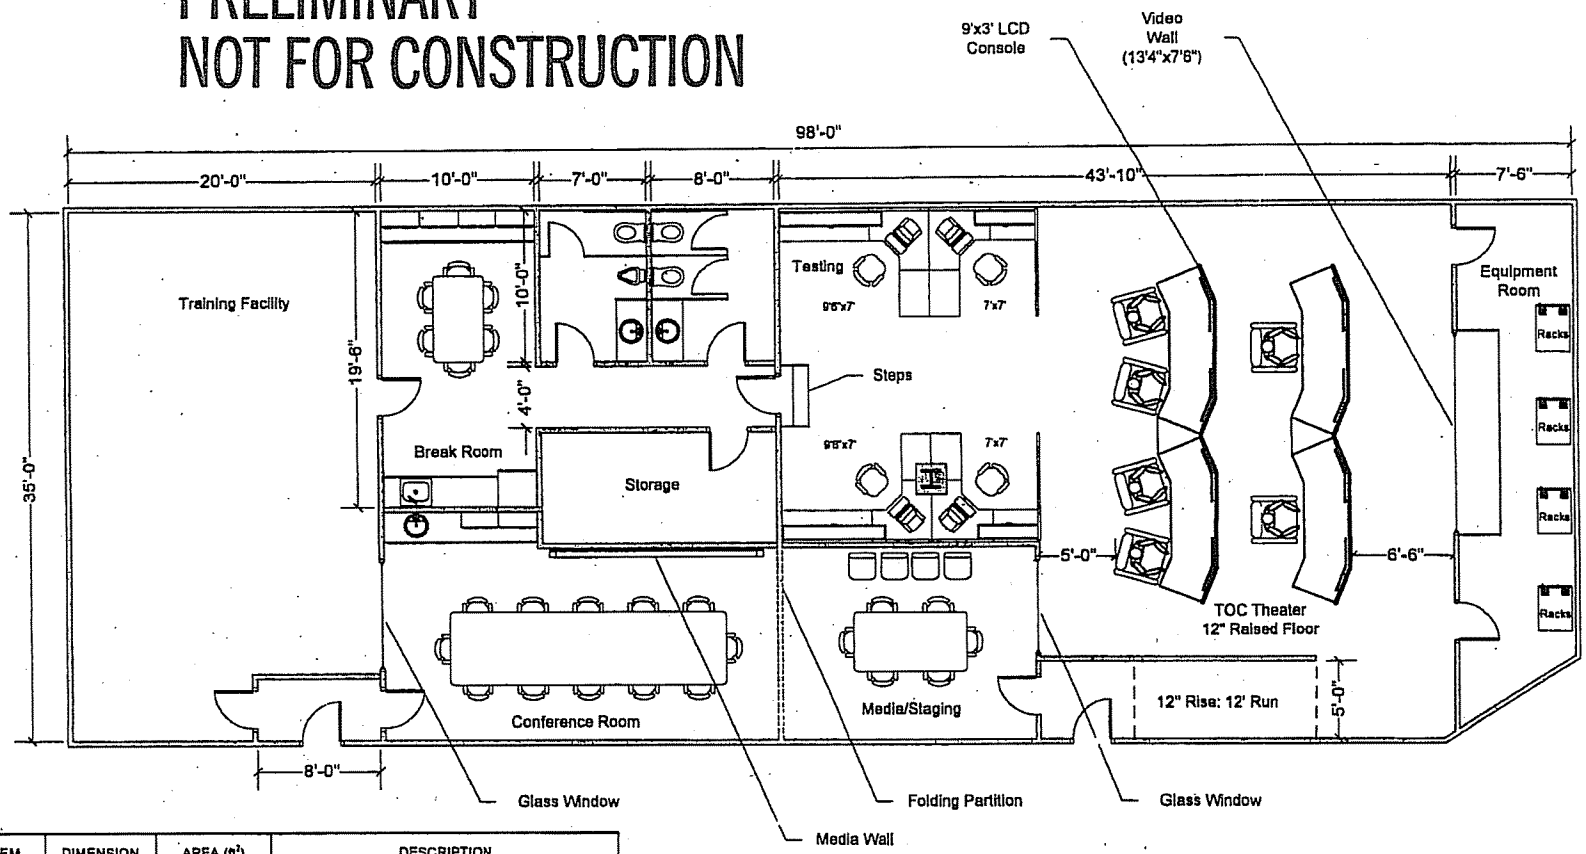

ITEM	DIMENSION	AREA (ft^2)	DESCRIPTION
1	7'6" x 30'	225	Equipment Room
2	27' x 29'6"	796	TOC Theatre
3	9'6" x 7'	67	Cubicles (2)
4	7' x 7'	49	Cubicles (2)
5	7' x 10'	70	Male Restroom
6	8' x 10'	80	Female Restroom
7	10' x 19'6"	195	Breakroom
8	15' x 7'	107	Storage
9	26' x 13'	338	Conference Room
10	16'6" x 13'	215	Media/Staging Room
11	20' x 35'	700	Training Facility

----------5th Street----------

TITLE	DESCRIPTION	
Conceptual TiMC Layout 1	TiMC Design at Employee Garage	
REVISED	SCALE	DRAWN BY
8/10/2007	1: 128	HO.NGUYEN